Park Farm, Northmoor

Do not scale from this print. Use figured dimensions only. Contractors are responsible for taking and checking site dimensions.

Design copyright is vested in the Company below from whom consent must be obtained for copying or reproducing this drawing.

PRELIMINARY

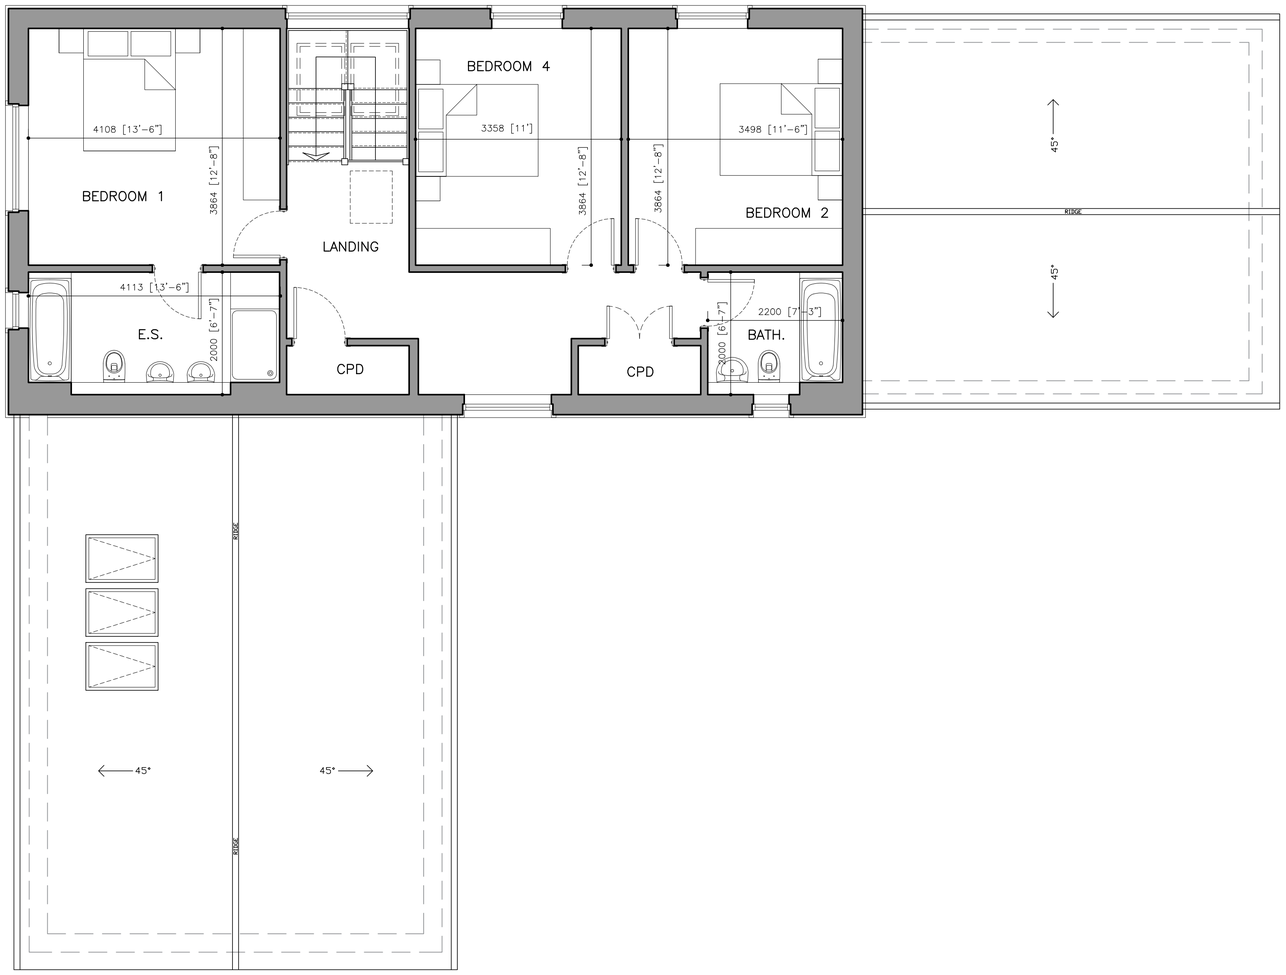

FIRST FLOOR PLAN

Ashby Design Limited

13 ARM & SWORD LANE
OLD HATFIELD HERTS AL9 5EH
T 01707 270 077 W www.ashbydesign.co.uk

Project
Park Farm,
Northmoor

Title
Plot 4 - Type C - First Floor Sales Plan

Scale 1:50 @ A1
Date July 16
Drawn CP
Checked TKh

Drawing No. 337.16.702
Revision -

Plot 4 - Type C - First Floor Sales Plan