Park Farm, Northmoor

Do not scale from this print. Use figured dimensions only. Contractors are responsible for taking and checking site dimensions.

Design copyright is vested in the Company below from whom consent must be obtained for copying or reproducing this drawing.

PRELIMINARY

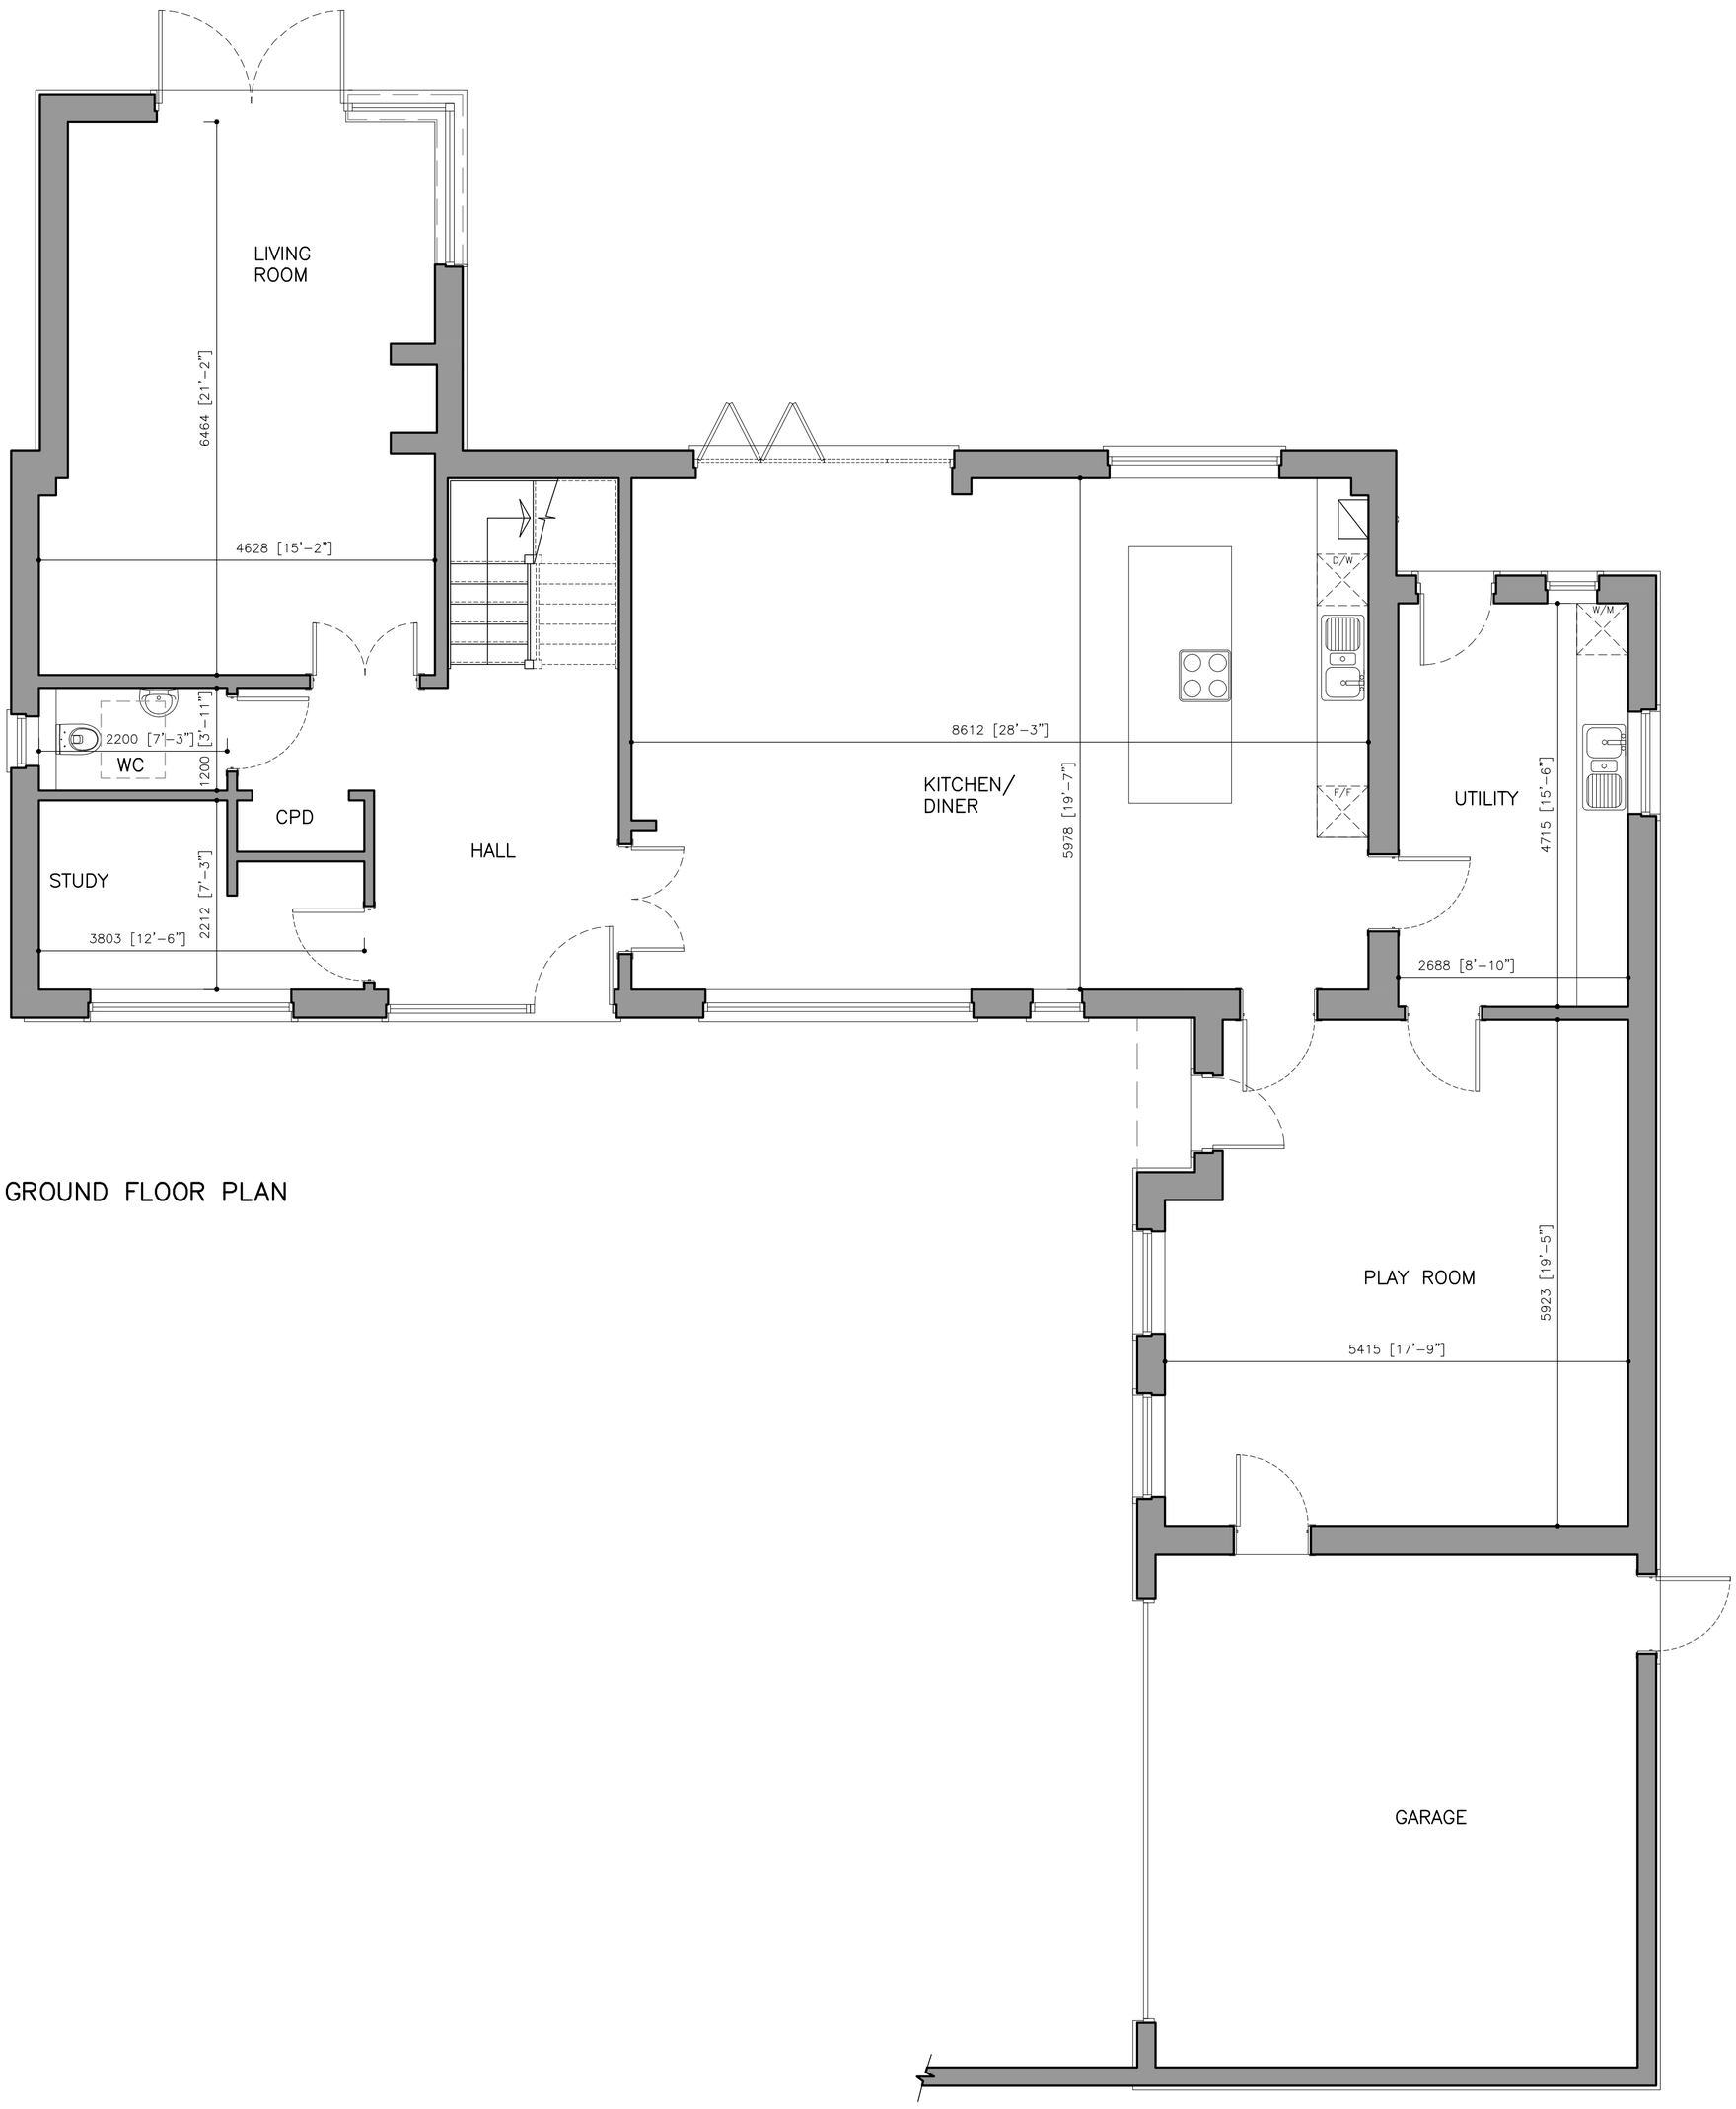

GROUND FLOOR PLAN

ASHBY DESIGN LIMITED

13 ARM & SWORD LANE
OLD HATFIELD HERTS AL9 5EH
T 01707 270 077 W www.ashbydesign.co.uk

Project	Park Farm, Northmoor
Title	Plot 11 - Type K - Ground Floor Sales Plan
Scale	1:50 @ A1
Date	July 16
Drawn	CP
Checked	TKh
Drawing No.	337.16.710
Revision	-

Plot 11 - Type K - Ground Floor Sales Plan